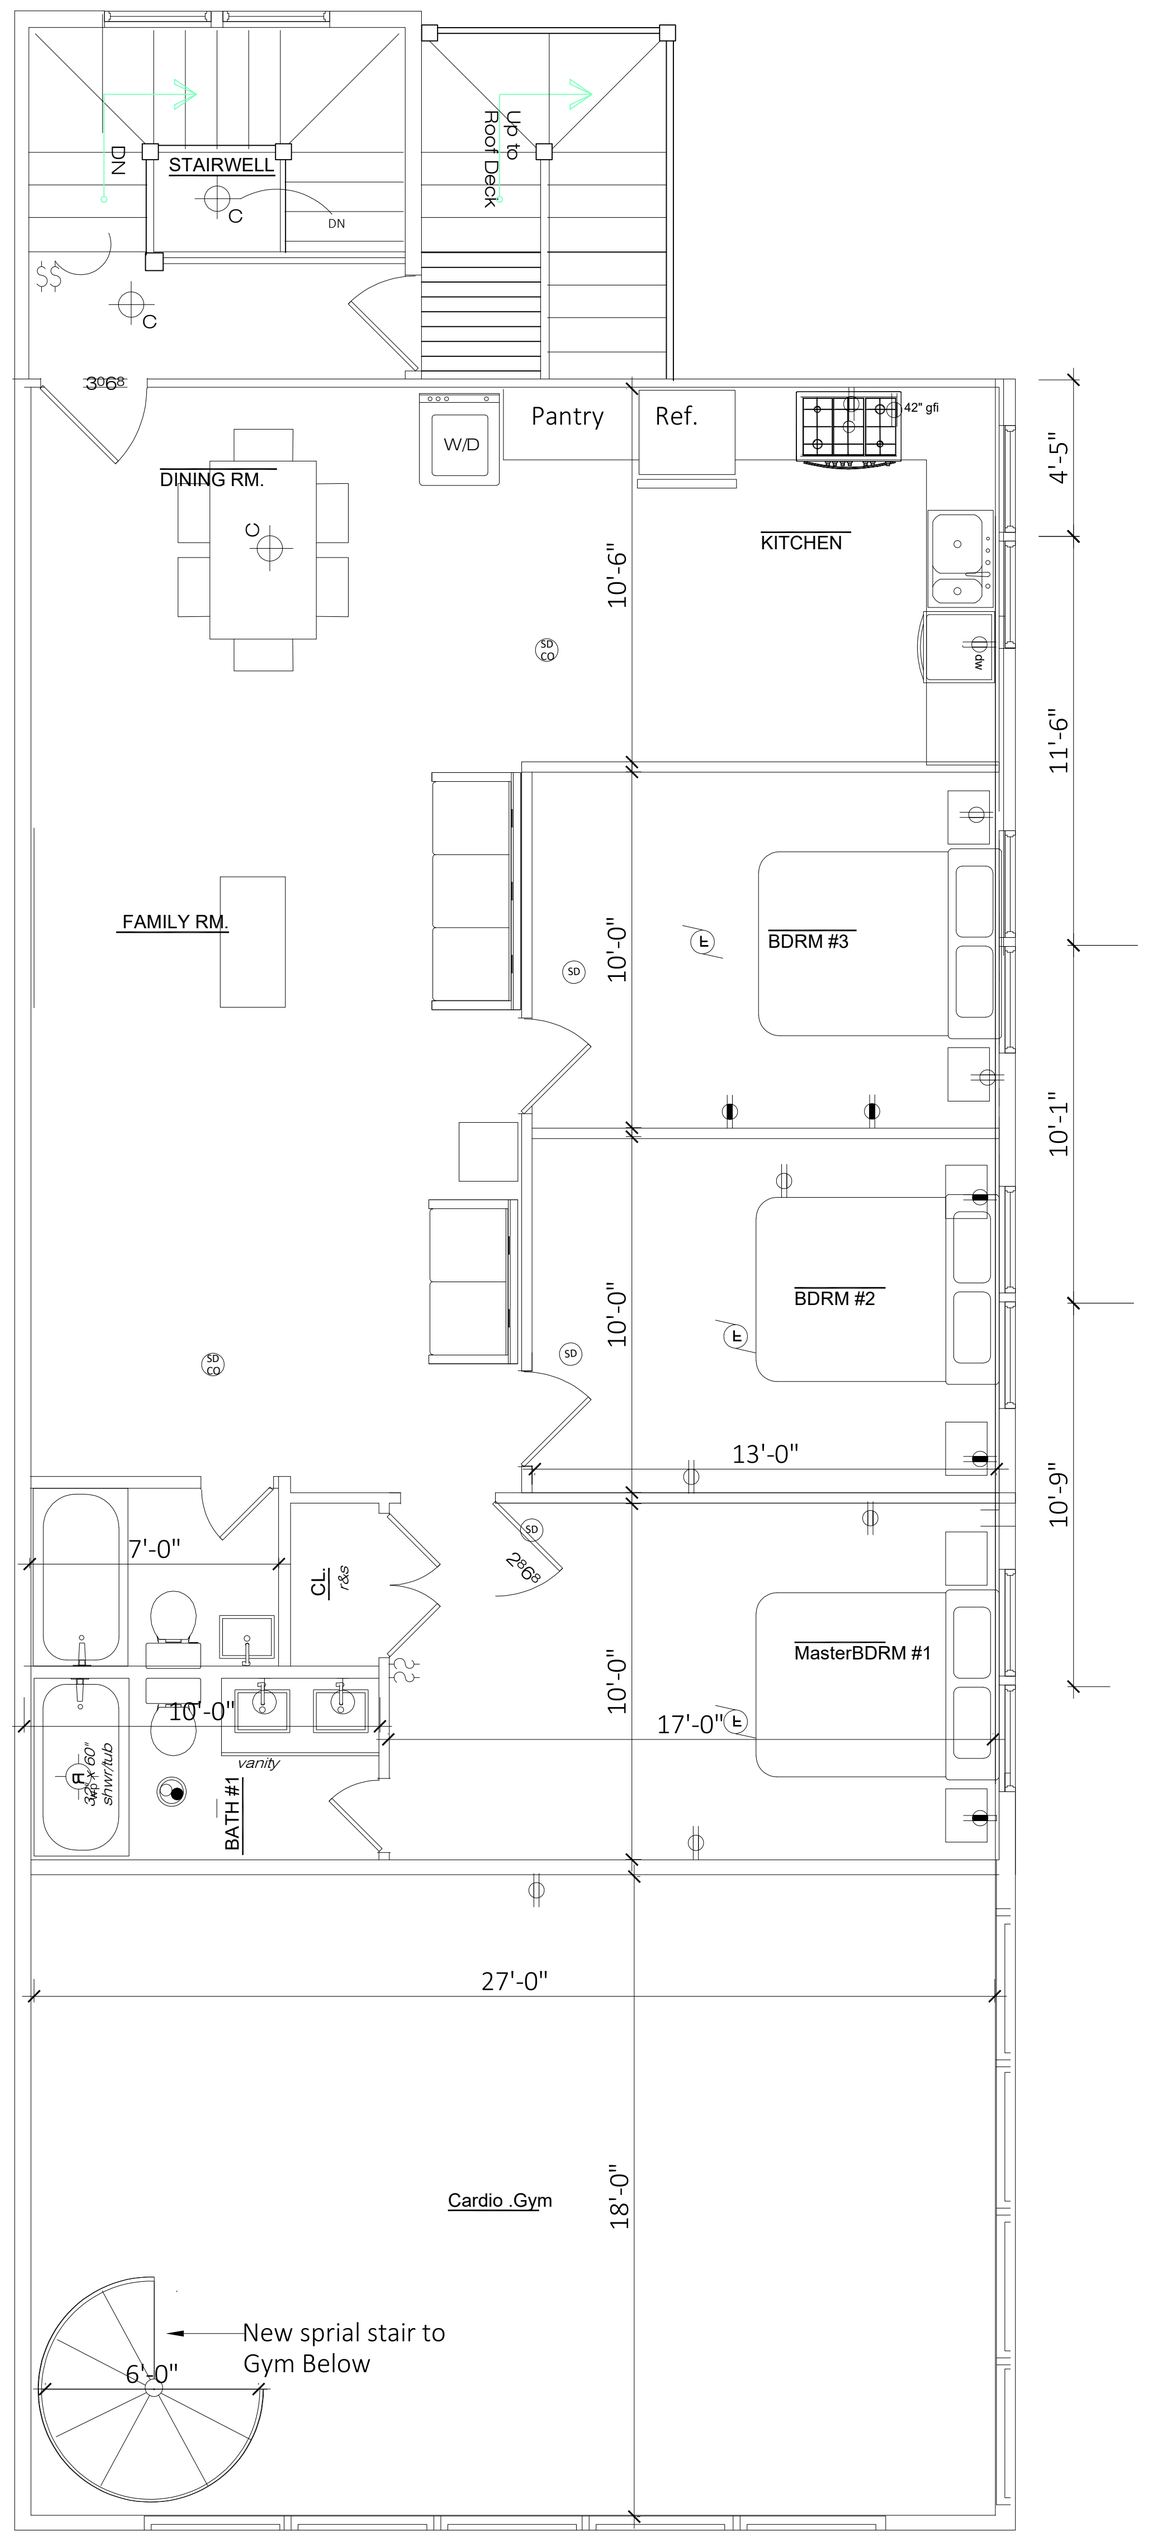


# SECOND FLOOR


Frank D. Mileto AIA PP

Architect - Professional Planner

17 So. Long Beach Blvd.
Surf City, NJ 08008
(908) 334-8667 fmileto@comcast.net


STATE OF NEW JERSEY
FRANK D.MILETO
6084
REGISTERED ARCHITECT

PROJECT NO: 09825
ISSUE DATE: 11 July 2025
DRAWN BY: FDM

SCALE: $\frac{1}{4}$" = 1'-0"

**REVISIONS**

| No. | DESCRIPTION | DATE |
|---|---|---|
| | | |